Ontario

MCCORMICK RANKIN CORPORATION

URS

0.1 0 0.2
(Kilometres)
1:4000

407 EAST
INDIVIDUAL ENVIRONMENTAL ASSESSMENT STUDY

EAST DURHAM LINK
PRELIMINARY DESIGN PLAN

SHEET
4 of 4
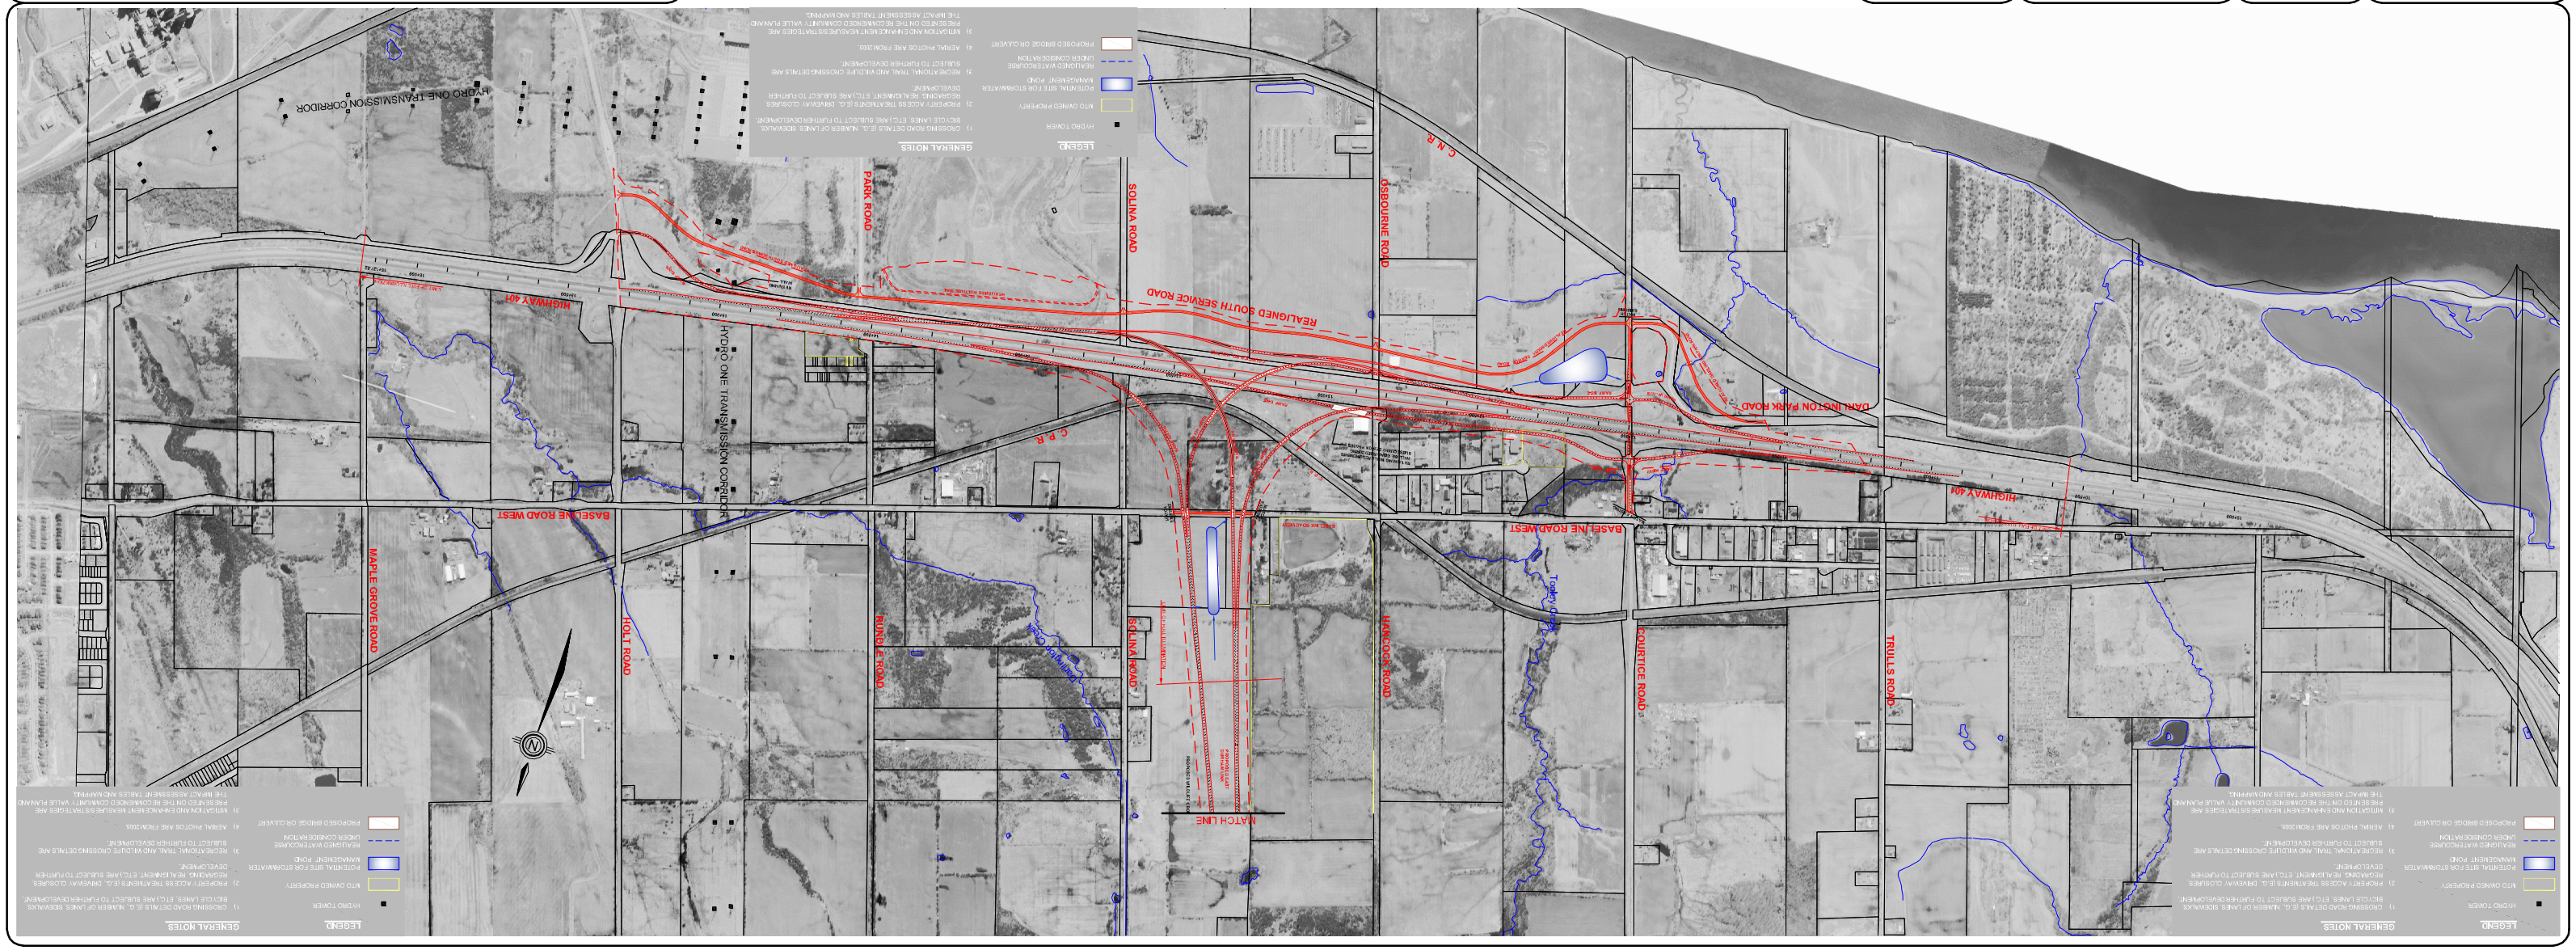
Date: 17/April/2009